Salado Main Street (FM 2268) - Conceptual Plan

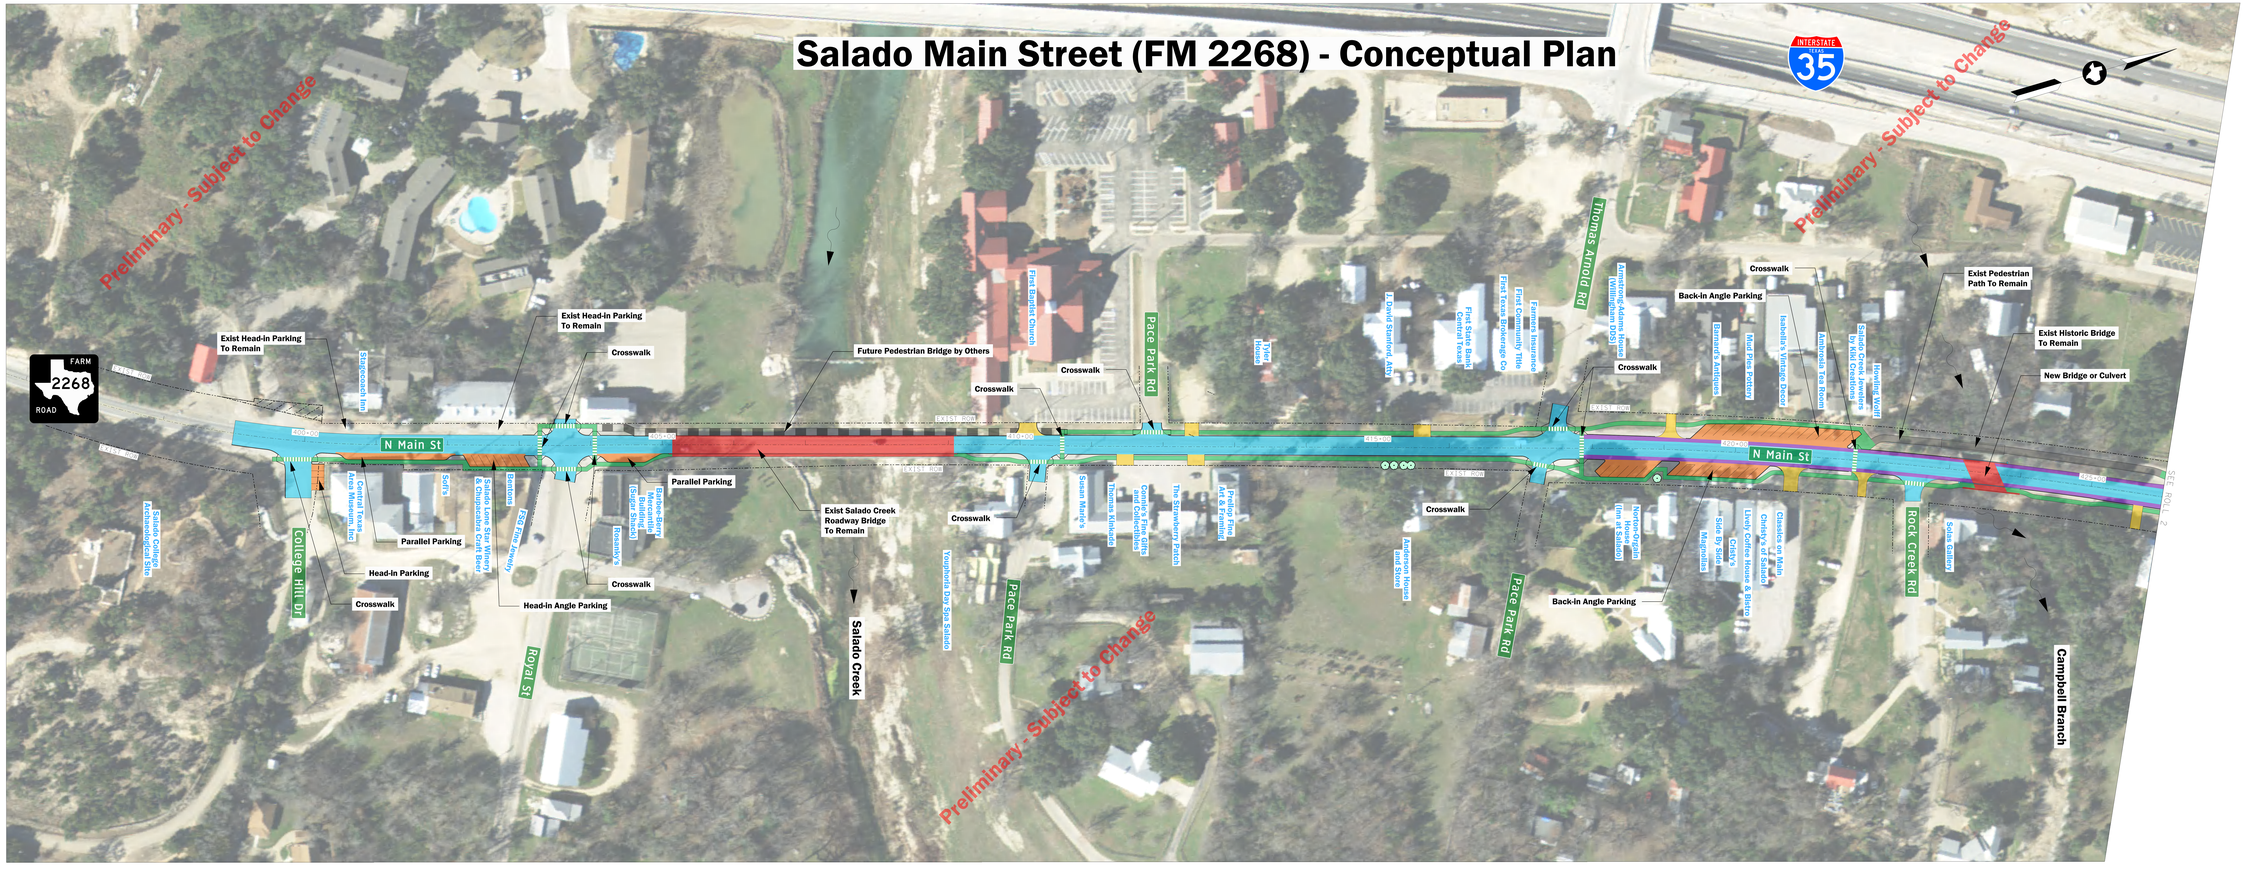

PRELIMINARY
NOT FOR CONSTRUCTION, BIDDING OR PERMIT PURPOSES
I.S. ENGINEERS, LLC
TBPE REG. # F-11582
Date: 10/15/2021

Texas Department of Transportation © 2017 All rights reserved

I.S. ENGINEERS, LLC
Innovative Solutions
TBPE REG. # F-11582

SALADO MAIN STREET CONCEPTUAL PLAN

SHEET 1 OF 2

DISTRICT	PROJECT NO.	SHEET NO.
WACO	TSEE TITLE SHEET	FM 2268
COUNTY	CONTROL	SECT	JOB	HIGHWAY NO.
BELL	2178	01	029	